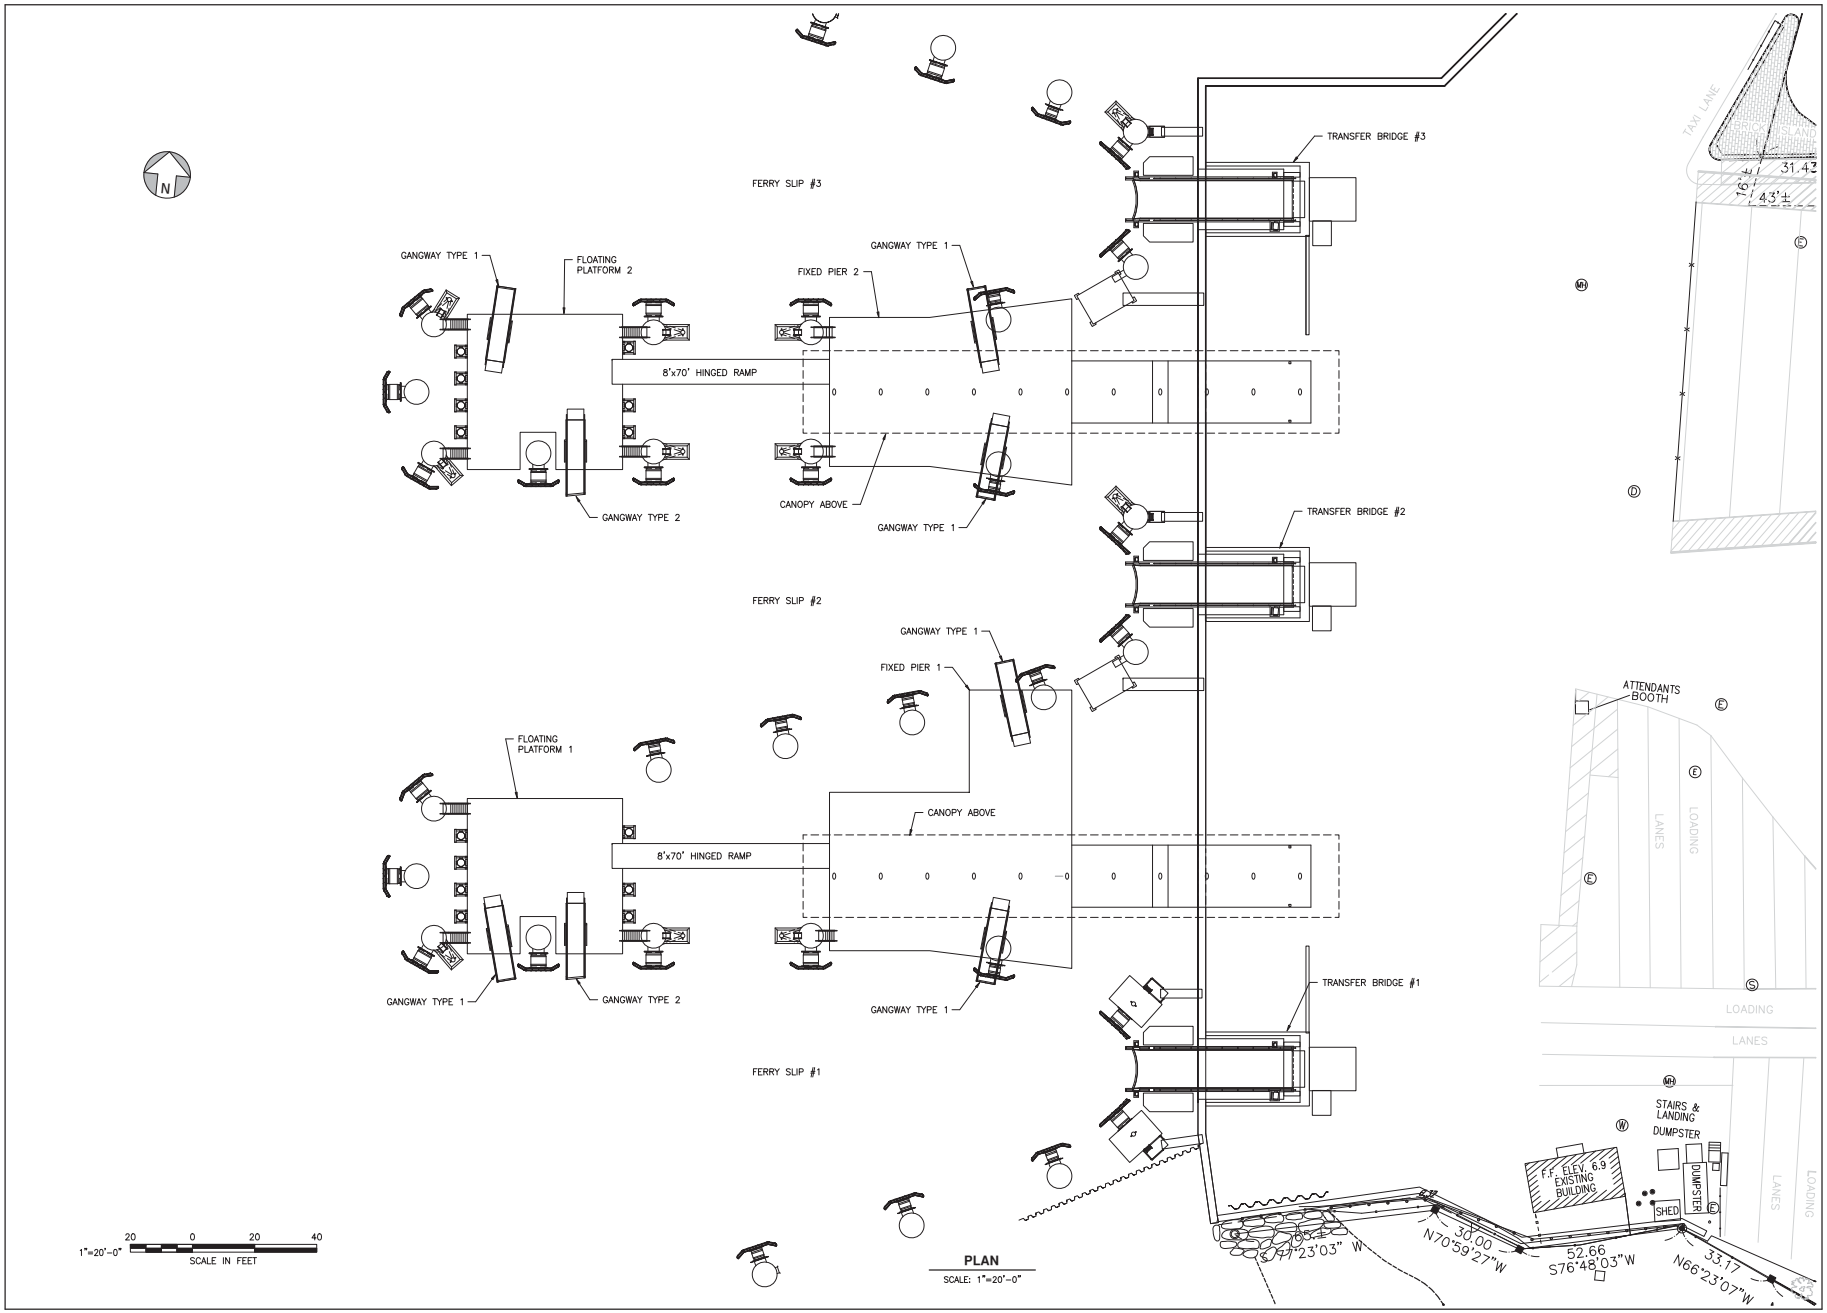

PLAN
SCALE: 1"=20'-0"

The Steamship Authority

Woods Hole, Martha's Vineyard & Nantucket Steamship Authority
Foot of Railroad Avenue
Woods Hole, MA 02543

WOODS HOLE FERRY TERMINAL RECONSTRUCTION

bertaux + iwerks architects
118 South Street, Boston, MA 02111
617.423.6500 www.bi-arch.com

Carol R Johnson Associates
Landscape Architecture
21 Custom House Street, Boston, MA 02110

Childs Engineering Corporation
Marine Engineering
34 William Way, Bellingham, MA 02019

DG Jones International
Cost Estimating
3 Baldwin Green Common, Suite #202
Woburn, MA 01801

GZA GeoEnvironmental
Geotechnical, Environmental, Civil Engineering
530 Broadway Providence, RI 02909

Kalin Associates
Specifications
1121 Washington Street #2
West Newton, MA 02465

Thornton Tomasetti
Structural Engineering
27 Wormwood Street Suite 200
Boston, MA 02210

WSP
MEP / FP / Security/ Site Elec /Lighting
88 Black Falcon Avenue, Suite 210
Boston, MA 02210

Issue / Revision Schedule

No.	Revision	Date

Seal:

COMMONWEALTH OF MASSACHUSETTS
REBECCA PORTER SKALESKI
CIVIL
No. 46704
REGISTERED PROFESSIONAL ENGINEER

Drawn By:	TEQ
Checked By:	RPS
Date:	20 December, 2017
Scale:	AS NOTED
Design Phase:	Construction Documents

Marine Structures Passenger Gangway Location Plan

Phase: 2 - 4

Sheet No.: MS505

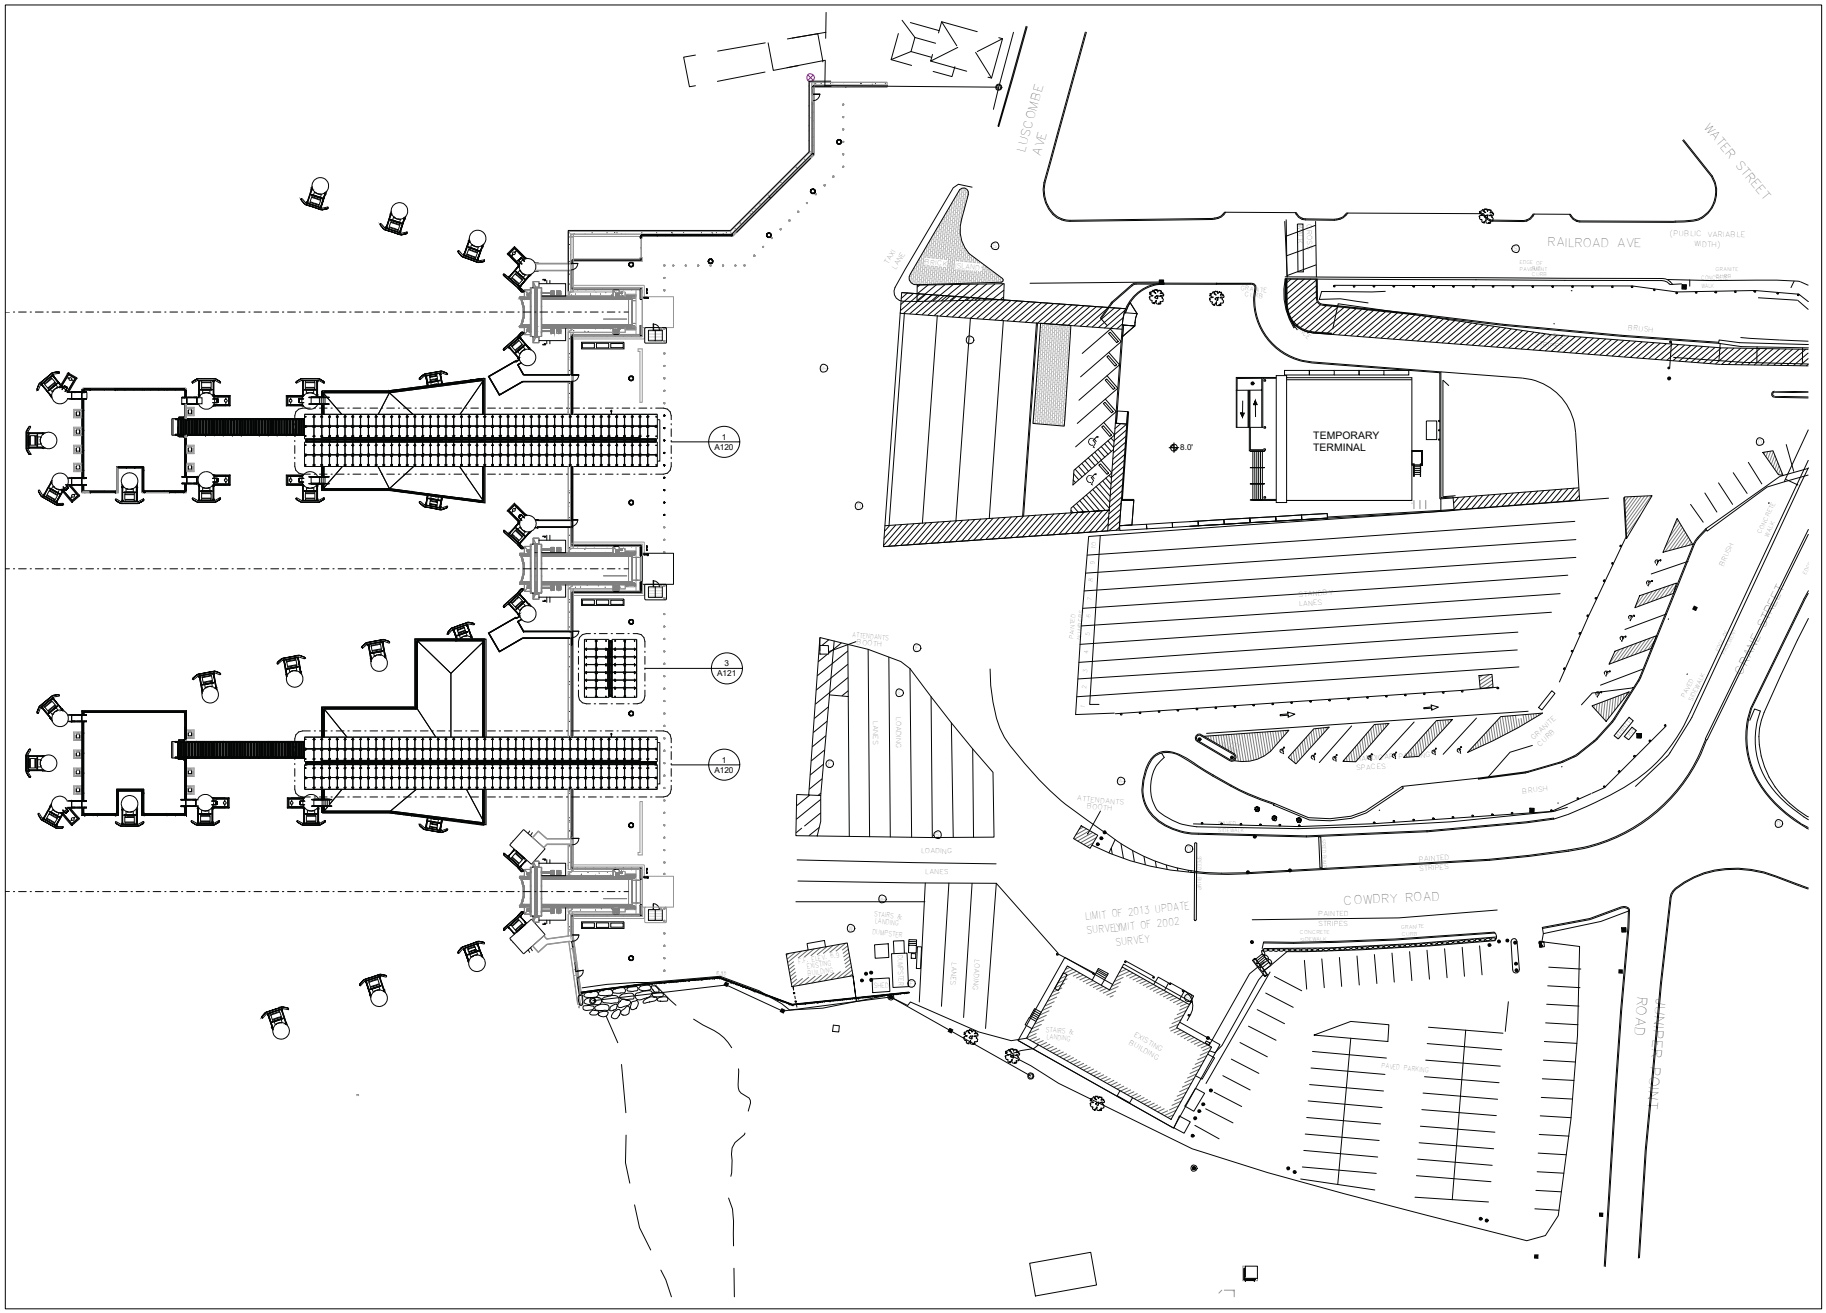

The Steamship Authority

Woods Hole, Martha's Vineyard & Nantucket
Steamship Authority
Foot of Railroad Avenue
Woods Hole, MA 02543

WOODS HOLE FERRY TERMINAL RECONSTRUCTION

bertaux + iwerks architects
118 South Street, Boston, MA 02111
617.423.6500 www.bi-arch.com

Carol R Johnson Associates
Landscape Architecture
21 Custom House Street, Boston, MA 02110

Childs Engineering Corporation
Marine Engineering
34 William Way, Bellingham, MA 02019

DG Jones International
Cost Estimating
3 Baldwin Green Common, Suite #202
Woburn, MA 01801

GZA GeoEnvironmental
Geotechnical, Environmental, Civil Engineering
530 Broadway Providence, RI 02909

Kalin Associates
Specifications
1121 Washington Street #2
West Newton, MA 02465

Thornton Tomasetti
Structural Engineering
27 Wormwood Street Suite 200
Boston, MA 02210

WSP
MEP / FP / Security/ Site Elec /Lighting
88 Black Falcon Avenue, Suite 210
Boston, MA 02210

Issue / Revision Schedule

No.	Revision	Date

Seal:

ISSUED FOR CONSTRUCTION

Drawn By:	SS
Checked By:	LD
Date:	20 December 2017
Scale:	1" = 30'-0"
Phase:	CONSTRUCTION DOCUMENTS

SITE PLAN

N

Phase: 2-4

Sheet No.: A002

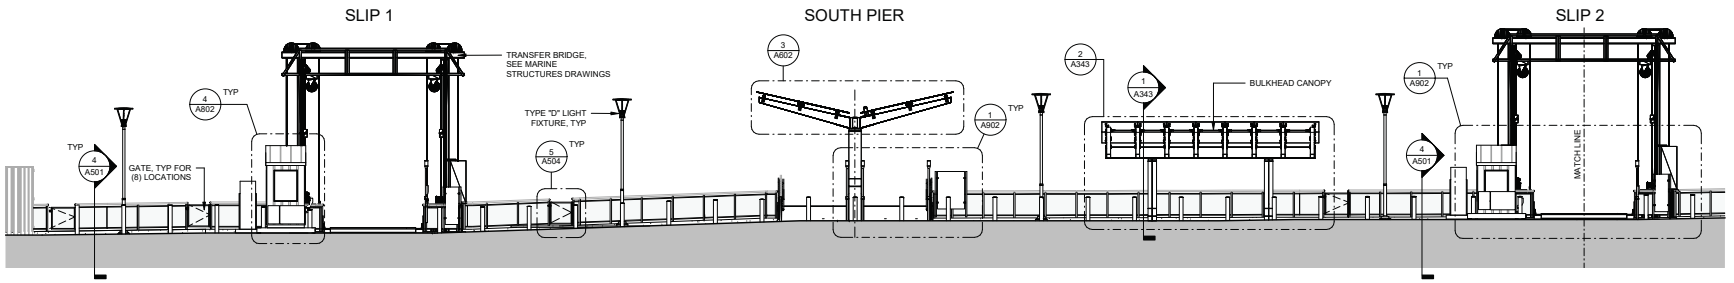

1 BULKHEAD ELEVATION
1/8" = 1'-0"

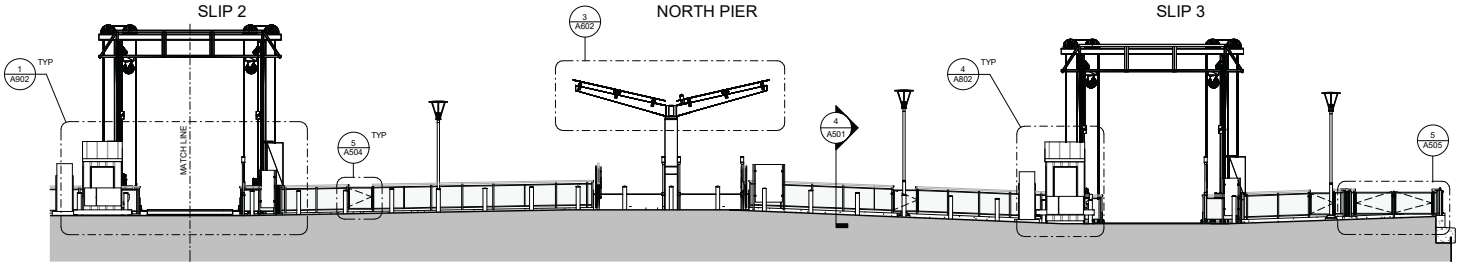

2 BULKHEAD ELEVATION
1/8" = 1'-0"

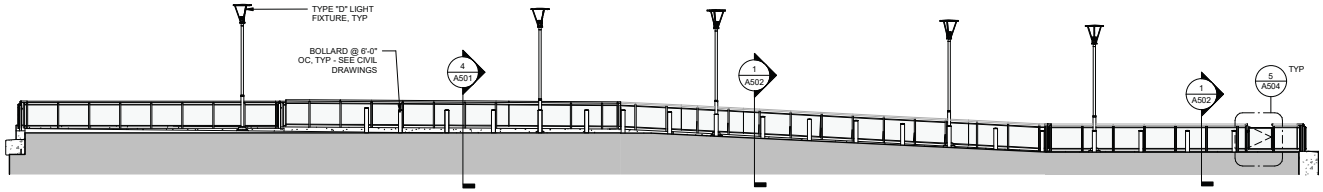

3 BULKHEAD ELEVATION
1/8" = 1'-0"

The Steamship Authority

Woods Hole, Martha's Vineyard & Nantucket
Steamship Authority
Foot of Railroad Avenue
Woods Hole, MA 02543

WOODS HOLE FERRY TERMINAL RECONSTRUCTION

bertaux + iwerks architects
118 South Street, Boston, MA 02111
617.423.6500 www.bi-arch.com

Carol R Johnson Associates
Landscape Architecture
21 Custom House Street, Boston, MA 02110

Childs Engineering Corporation
Marine Engineering
34 William Way, Bellingham, MA 02019

DG Jones International
Cost Estimating
3 Baldwin Green Common, Suite #202
Woburn, MA 01801

GZA GeoEnvironmental
Geotechnical, Environmental, Civil Engineering
530 Broadway Providence, RI 02909

Kalin Associates
Specifications
1121 Washington Street #2
West Newton, MA 02465

Thornton Tomasetti
Structural Engineering
27 Wormwood Street Suite 200
Boston, MA 02210

WSP
MEP / FP / Security/ Site Elec /Lighting
88 Black Falcon Avenue, Suite 210
Boston, MA 02210

Issue / Revision Schedule

No.	Revision	Date

Seal:

ISSUED FOR CONSTRUCTION

Drawn By:	TS
Checked By:	LD
Date:	20 December 2017
Scale:	1/8" = 1'-0"
Phase:	CONSTRUCTION DOCUMENTS

BULKHEAD ELEVATIONS

Phase 2-4

Sheet No. A201